01 Plan: Masterplan

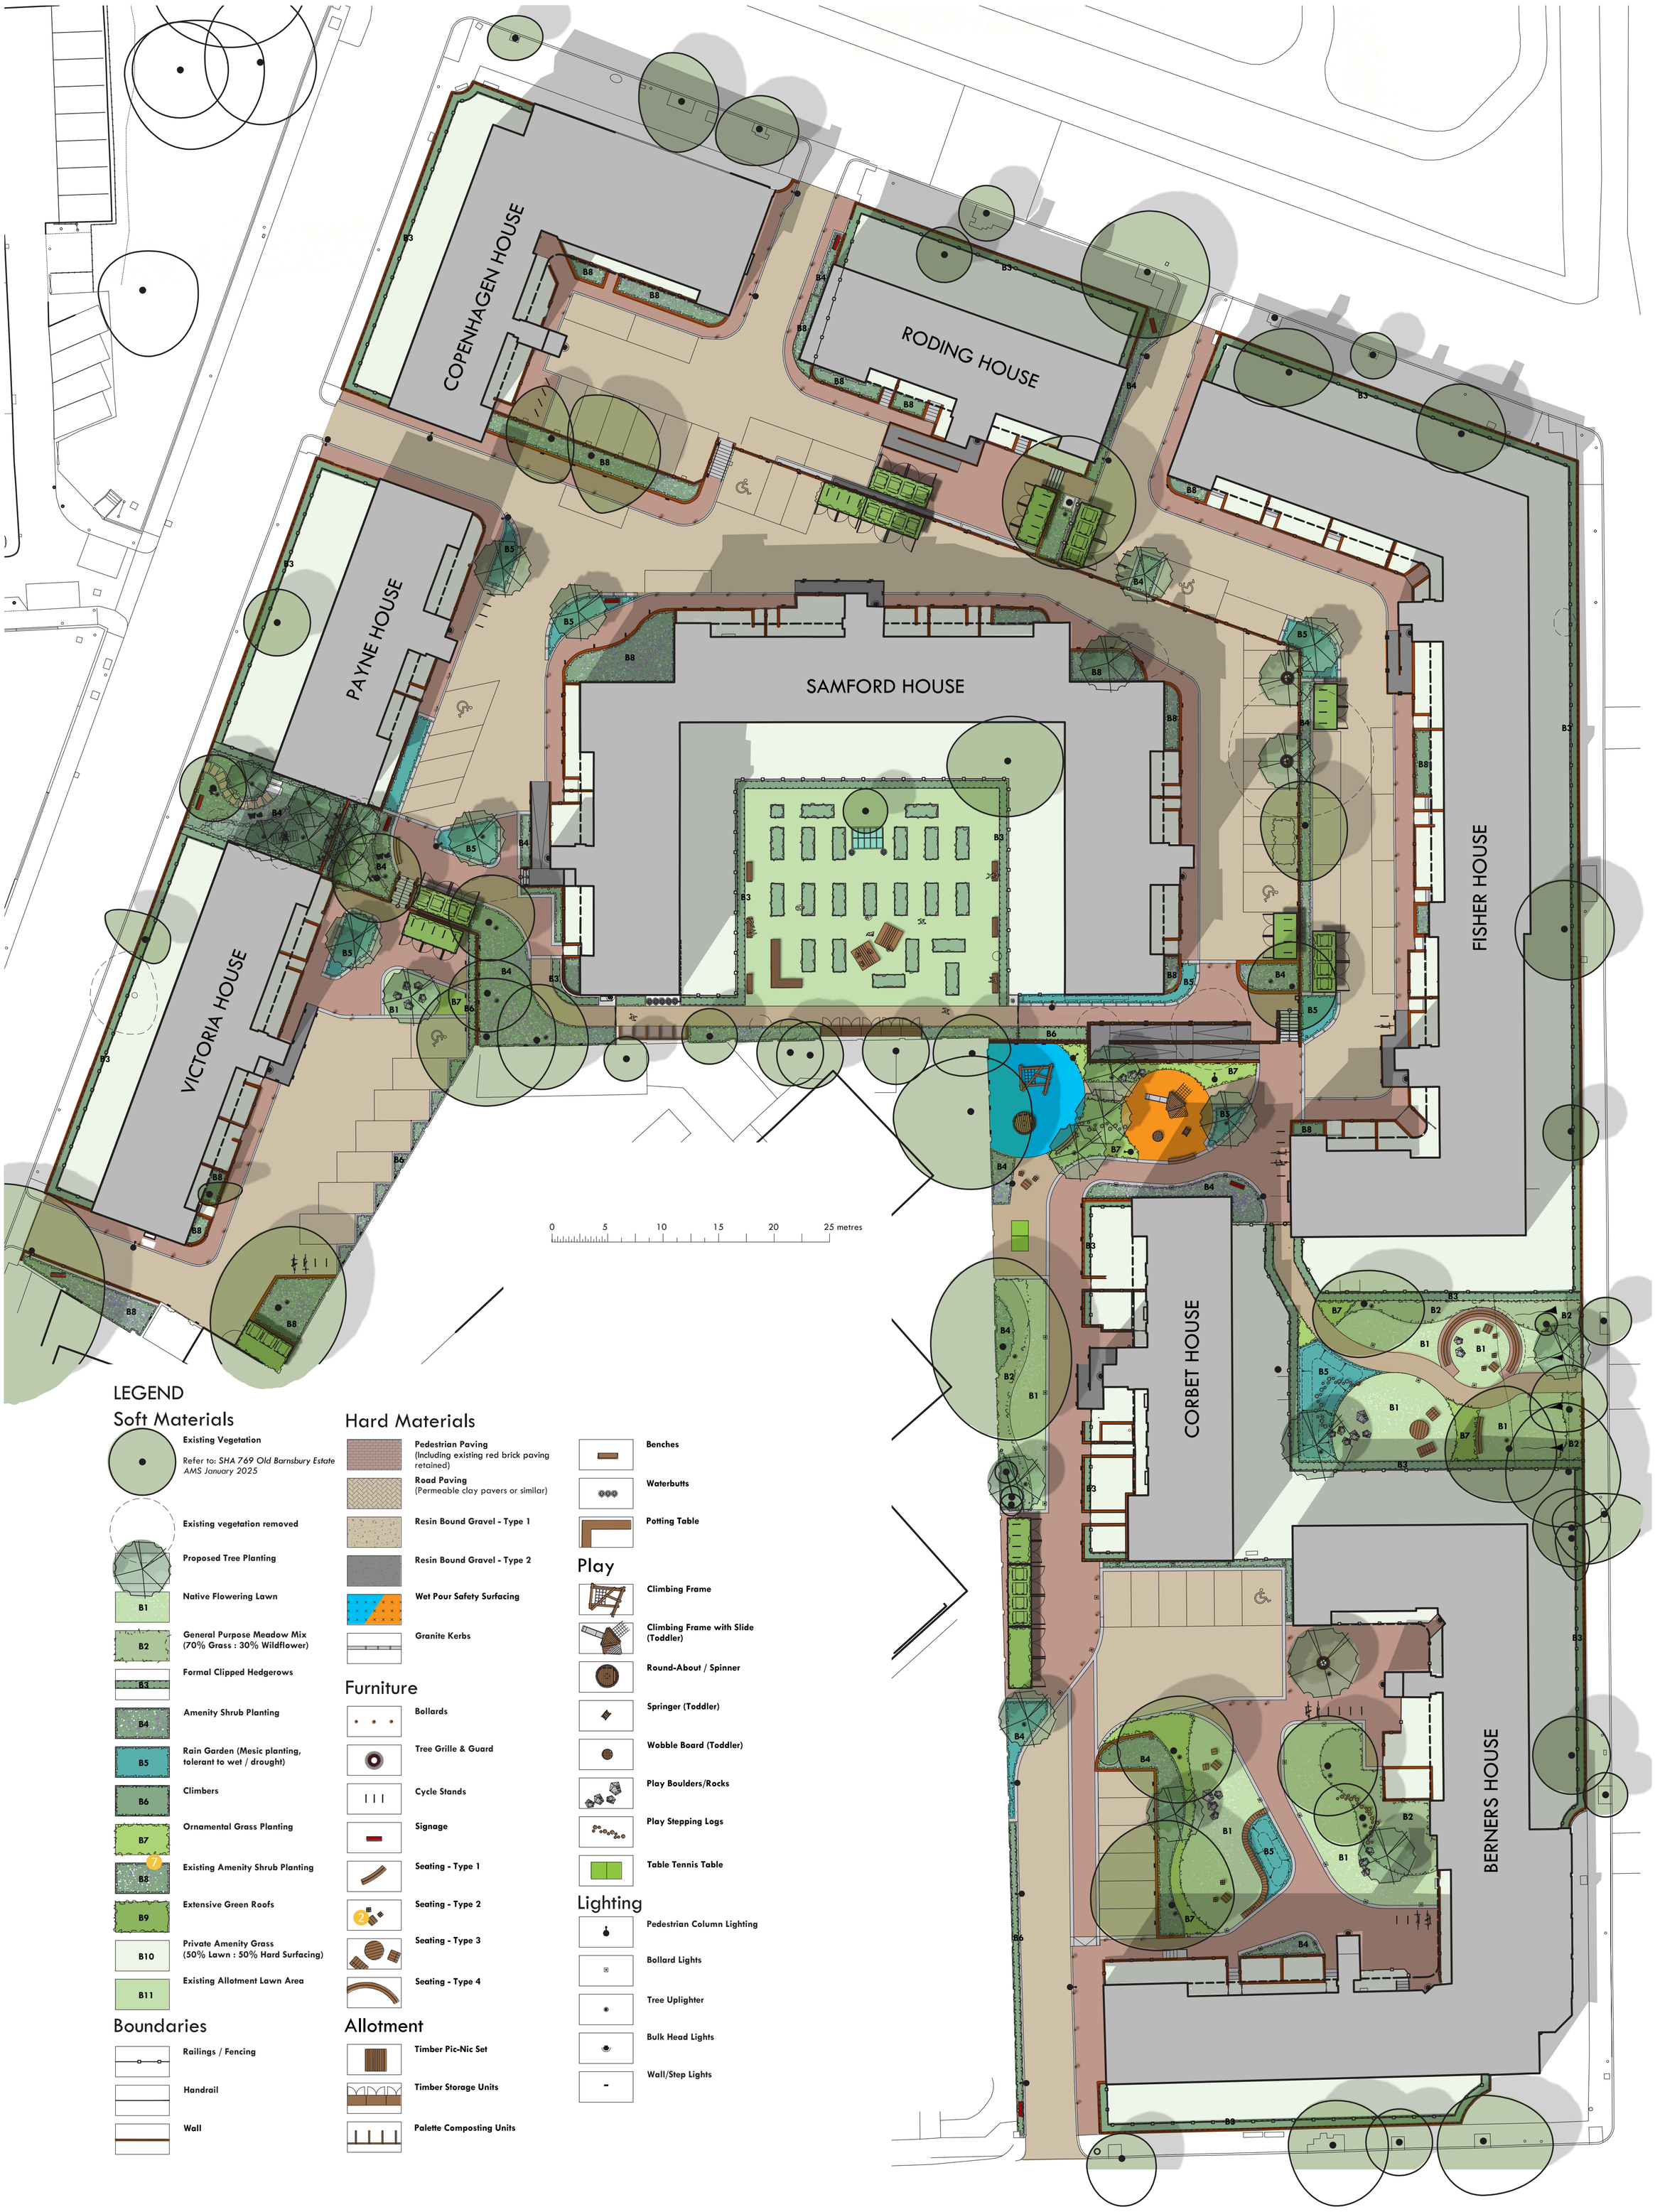

©2025 Mark Hanton Studio Ltd. All rights reserved.